Name Of Work:- Improvemnet to Road And Drains in KG Halli Gurunath Layout and Surrounding area in Ward No 12 Shettyhalli Sub Division

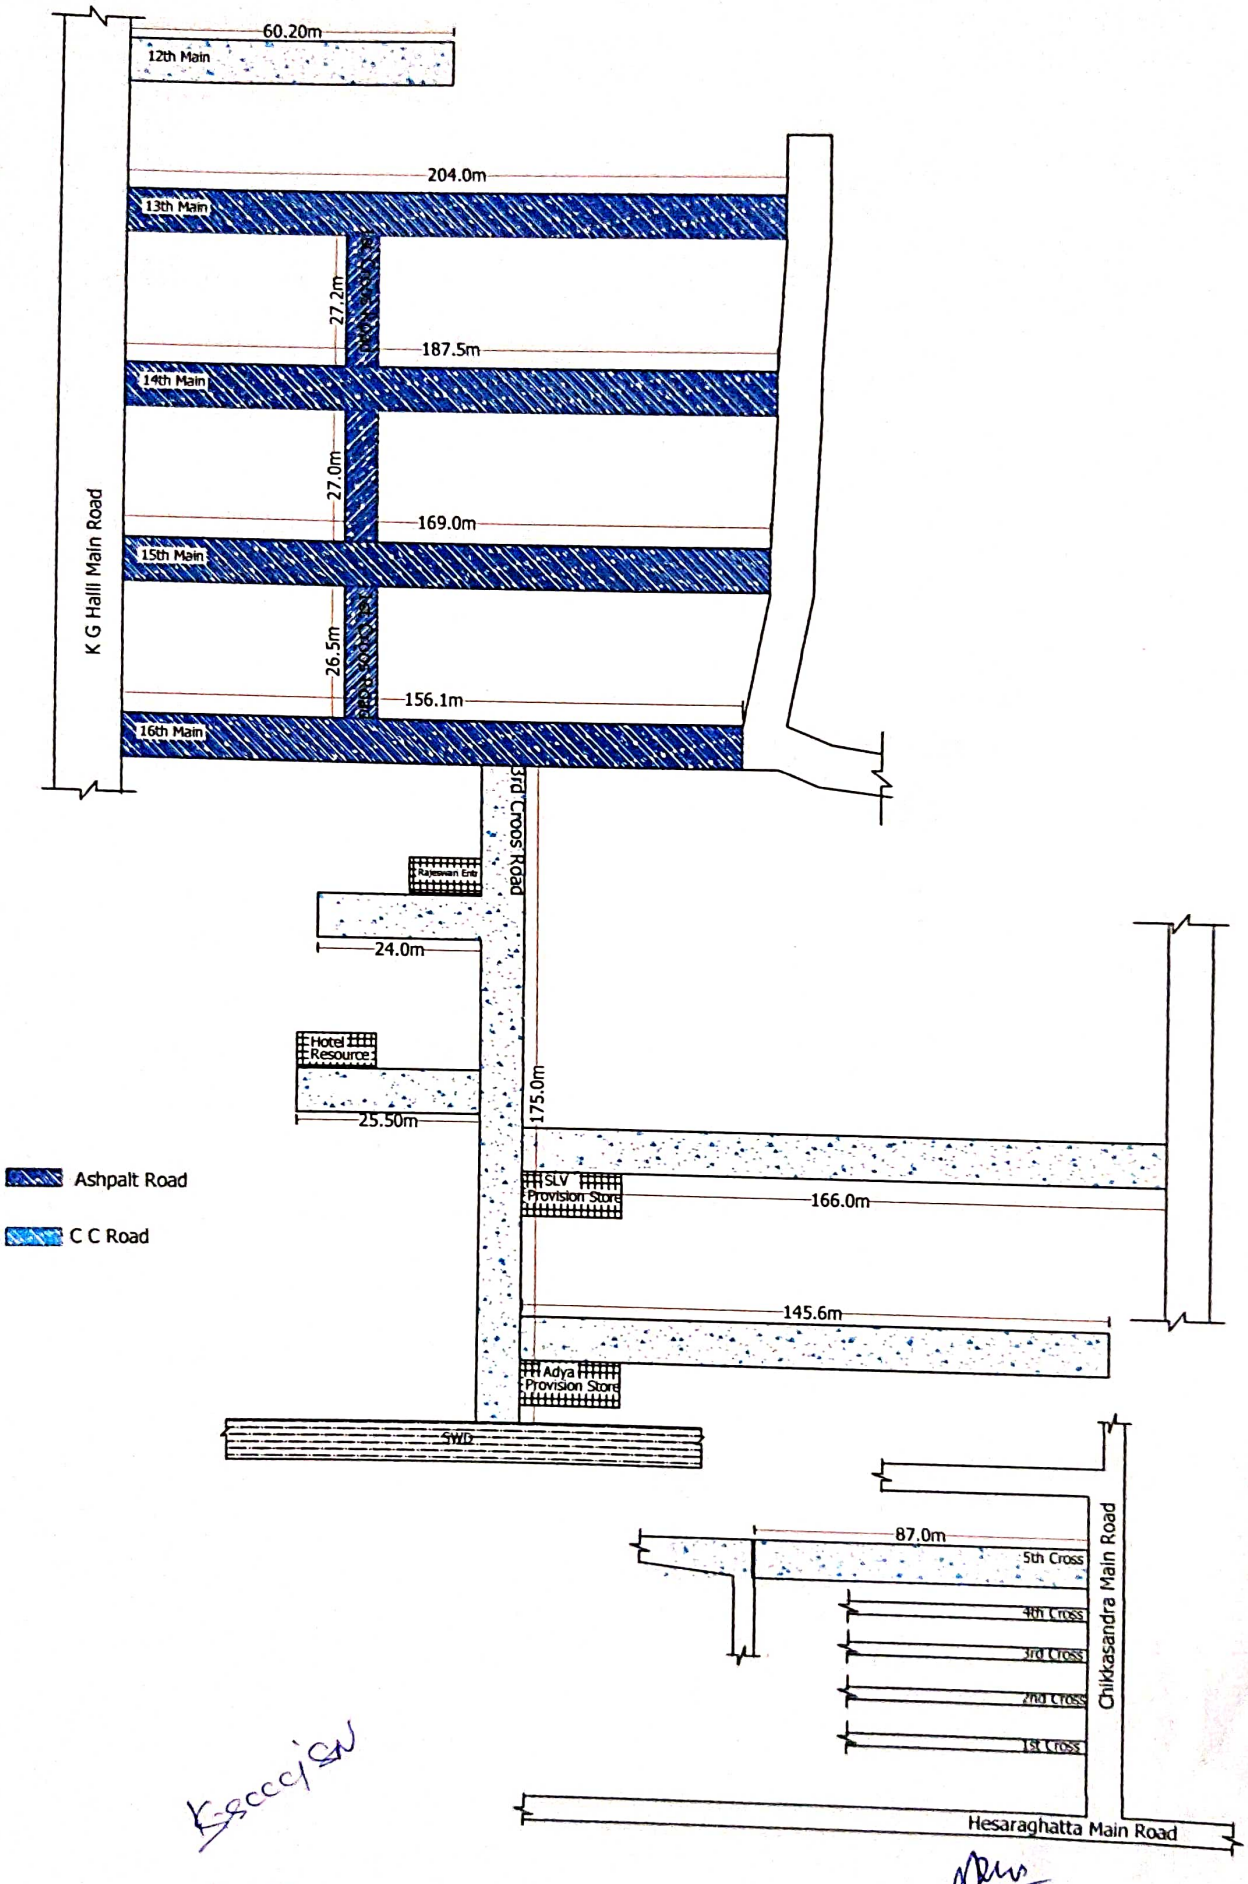

Assistant Engineer
Ward No 12

Assistant Executive Engineer
Shettyhalli Sub Division